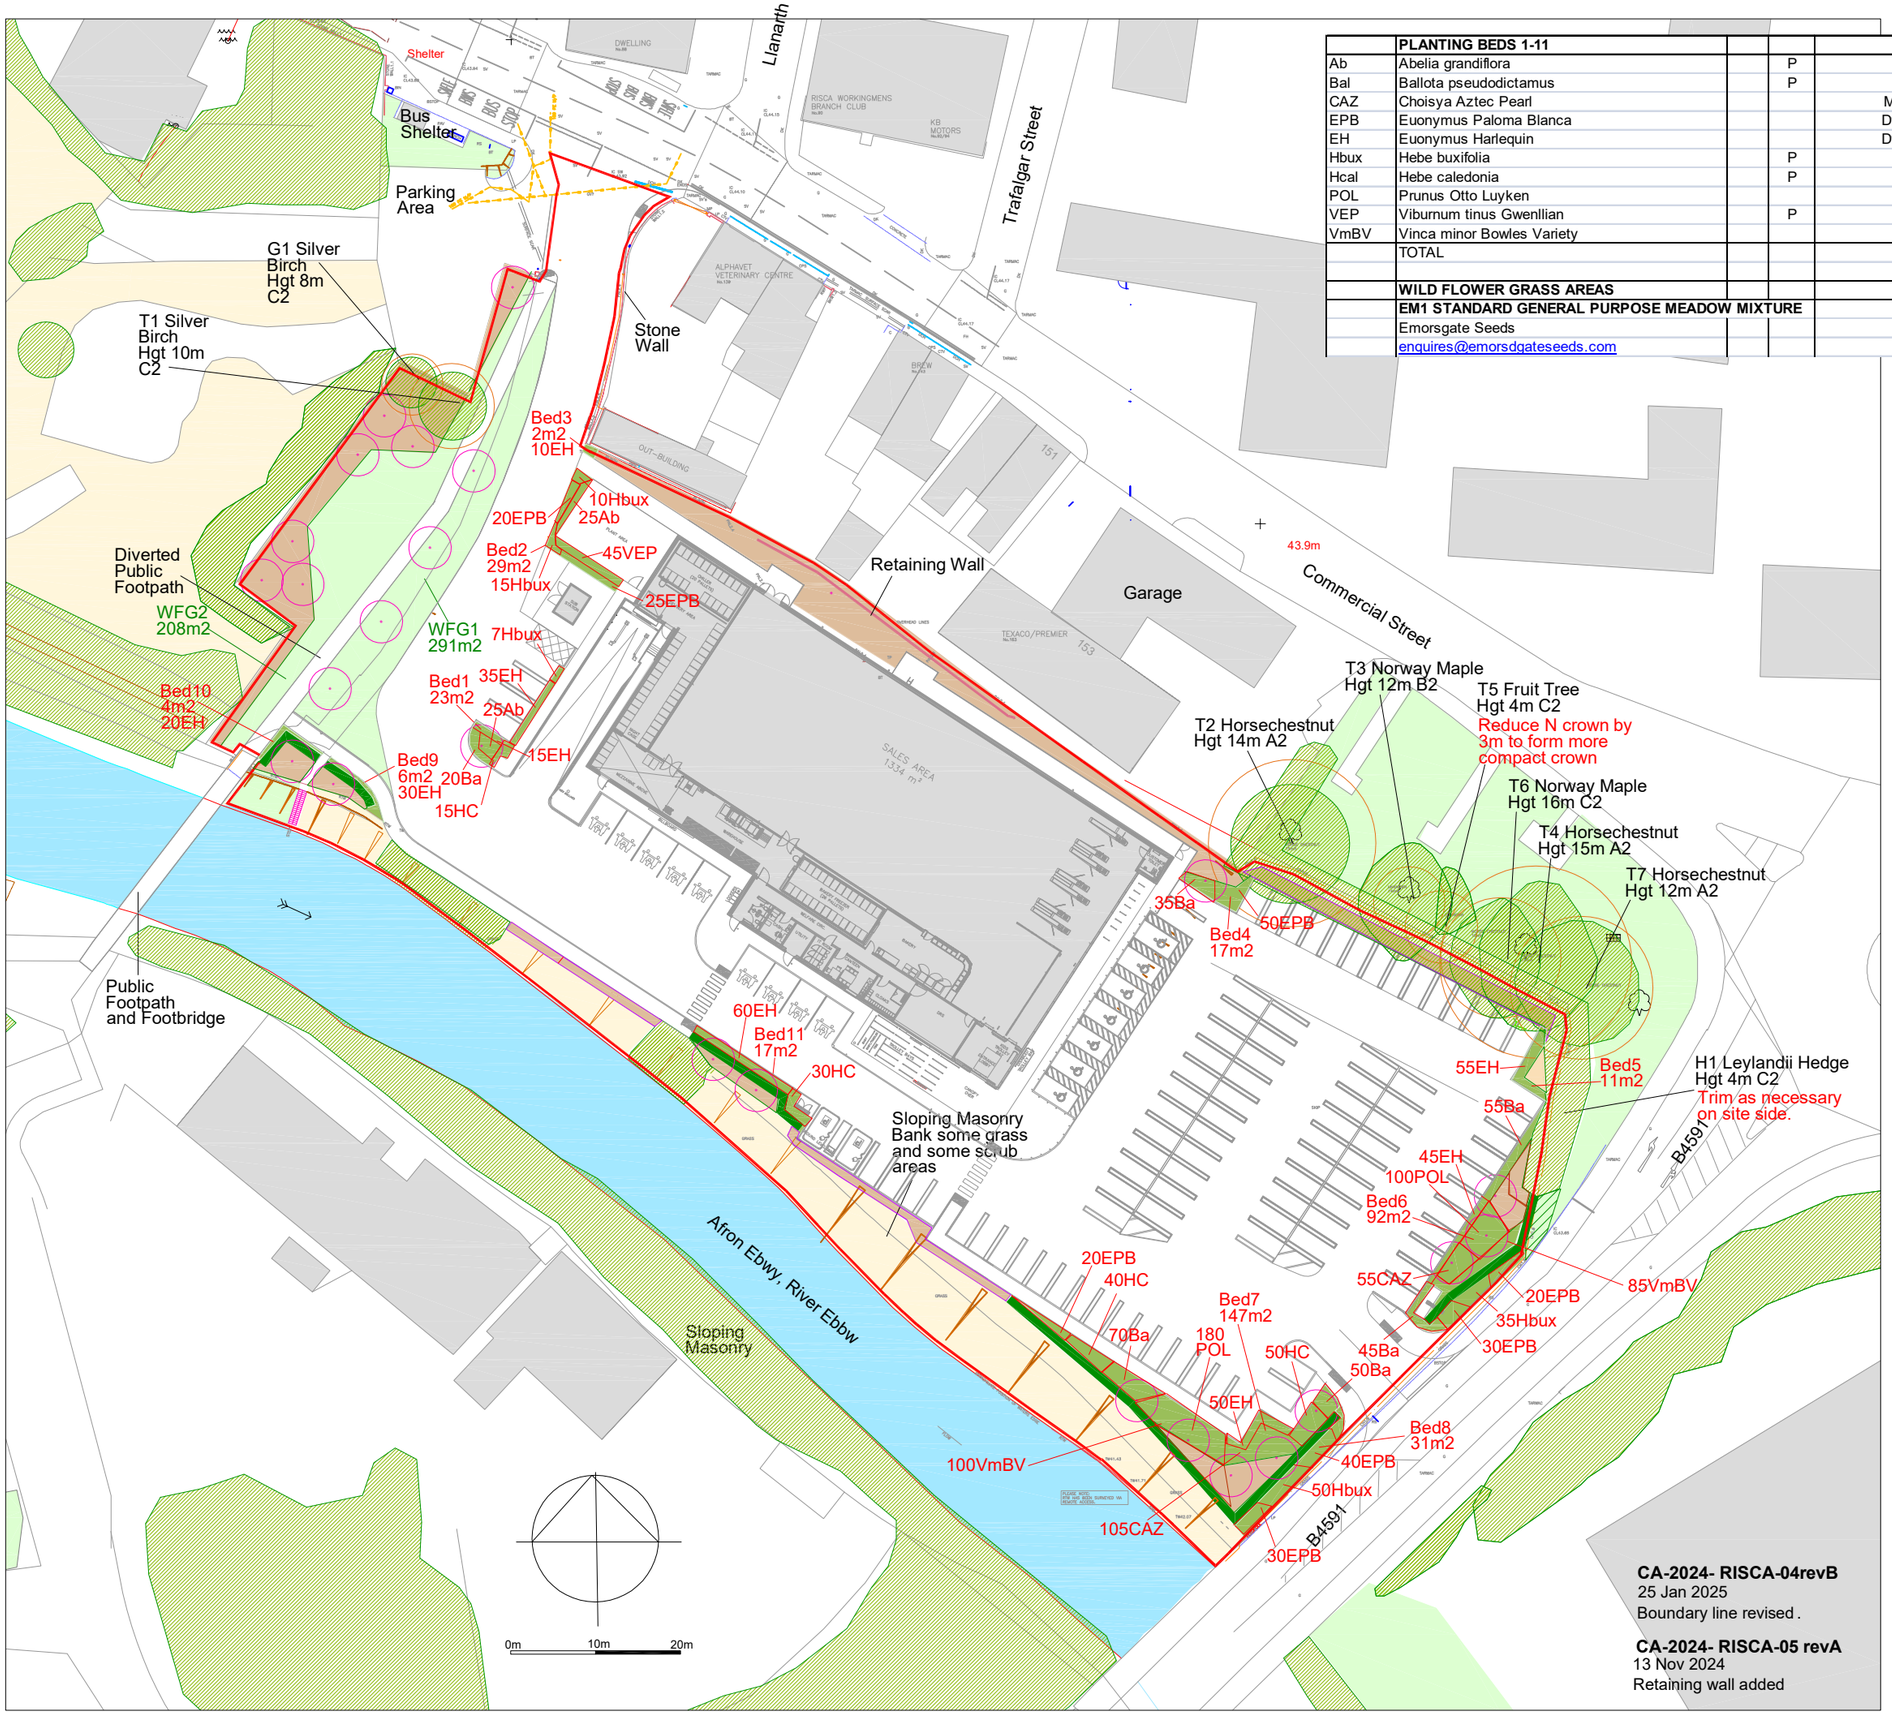

	PLANTING BEDS 1-11					379	m2
Ab	Abelia grandiflora		P	Abelia	40-60cm 3Lpot	50	No
Bal	Ballota pseudodictamus		P	False Dittany	20-30cm 2Lpot	275	No
CAZ	Choisya Aztec Pearl			Mexican Orange	45-60cm 3Lpot	160	No
EPB	Euonymus Paloma Blanca			Dwarf Euonymus	20-30cm 2Lpot	235	No
EH	Euonymus Harlequin			Dwarf Euonymus	20-30cm 2Lpot	320	No
Hbux	Hebe buxifolia		P	Hebe	2Lpot	117	No
Hcal	Hebe caledonia		P	Hebe	20-30cm 2Lpot	135	No
POL	Prunus Otto Luyken			Dwarf Laurel	45-60cm 2Lpot	280	No
VEP	Viburnum tinus Gwenllian		P	Viburnum	45-60cm 3Lpot	45	No
VmBV	Vinca minor Bowles Variety			Periwinkle	20-30cm 2Lpot	185	No
	TOTAL					1802	No
	WILD FLOWER GRASS AREAS				WFG1-2	585	m2
	EM1 STANDARD GENERAL PURPOSE MEADOW MIXTURE						
	Emorsgate Seeds						
	enquires@emorsdgateseeds.com						

Proposed Tree Planting
Existing Trees and Vegetation and retained trees
Proposed Hedge
Grass Areas
Proposed Planting Beds
Rough Grass Area
Proposed Native blocks
Bank/ Contours
Proposed Slit/Pit Planted Native blocks
River
Bat Box x2
Bird Box x2
Fence
Locate in accordance with Ecologist's recommendations
Application Boundary

CA-2024- RISCA-04revB
25 Jan 2025
Boundary line revised .

CA-2024- RISCA-05 revA
13 Nov 2024
Retaining wall added

Corscadden Associates
77 Fairleigh Road
Cardiff. CF11 9JW
Tel 07966 423074
email ca@corscaddenassociates.com

Project
PONTYMISTER
RISCA
NP11 6EE

Drawing Title
LANDSCAPE PLANTING BEDS & GRASS

Scale
1:500 at A2

Date
3 November 2024

Drawing No
173 CA-2024- RISCA-05 revB