THIS DRAWING IS COPYRIGHT, AND REMAINS THE PROPERTY OF HTC ARCHITECTS. IT MUST NOT BE REPRODUCED, USED, DISCLOSED OR TRANSMITTED TO THIRD PARTIES IN ANY FORM, IN WHOLE OR IN PART, WITHOUT PRIOR WRITTEN PERMISSION.

DO NOT SCALE!
ALL DIMENSIONS SHOULD BE CHECKED ON SITE BEFORE WORK COMMENCES

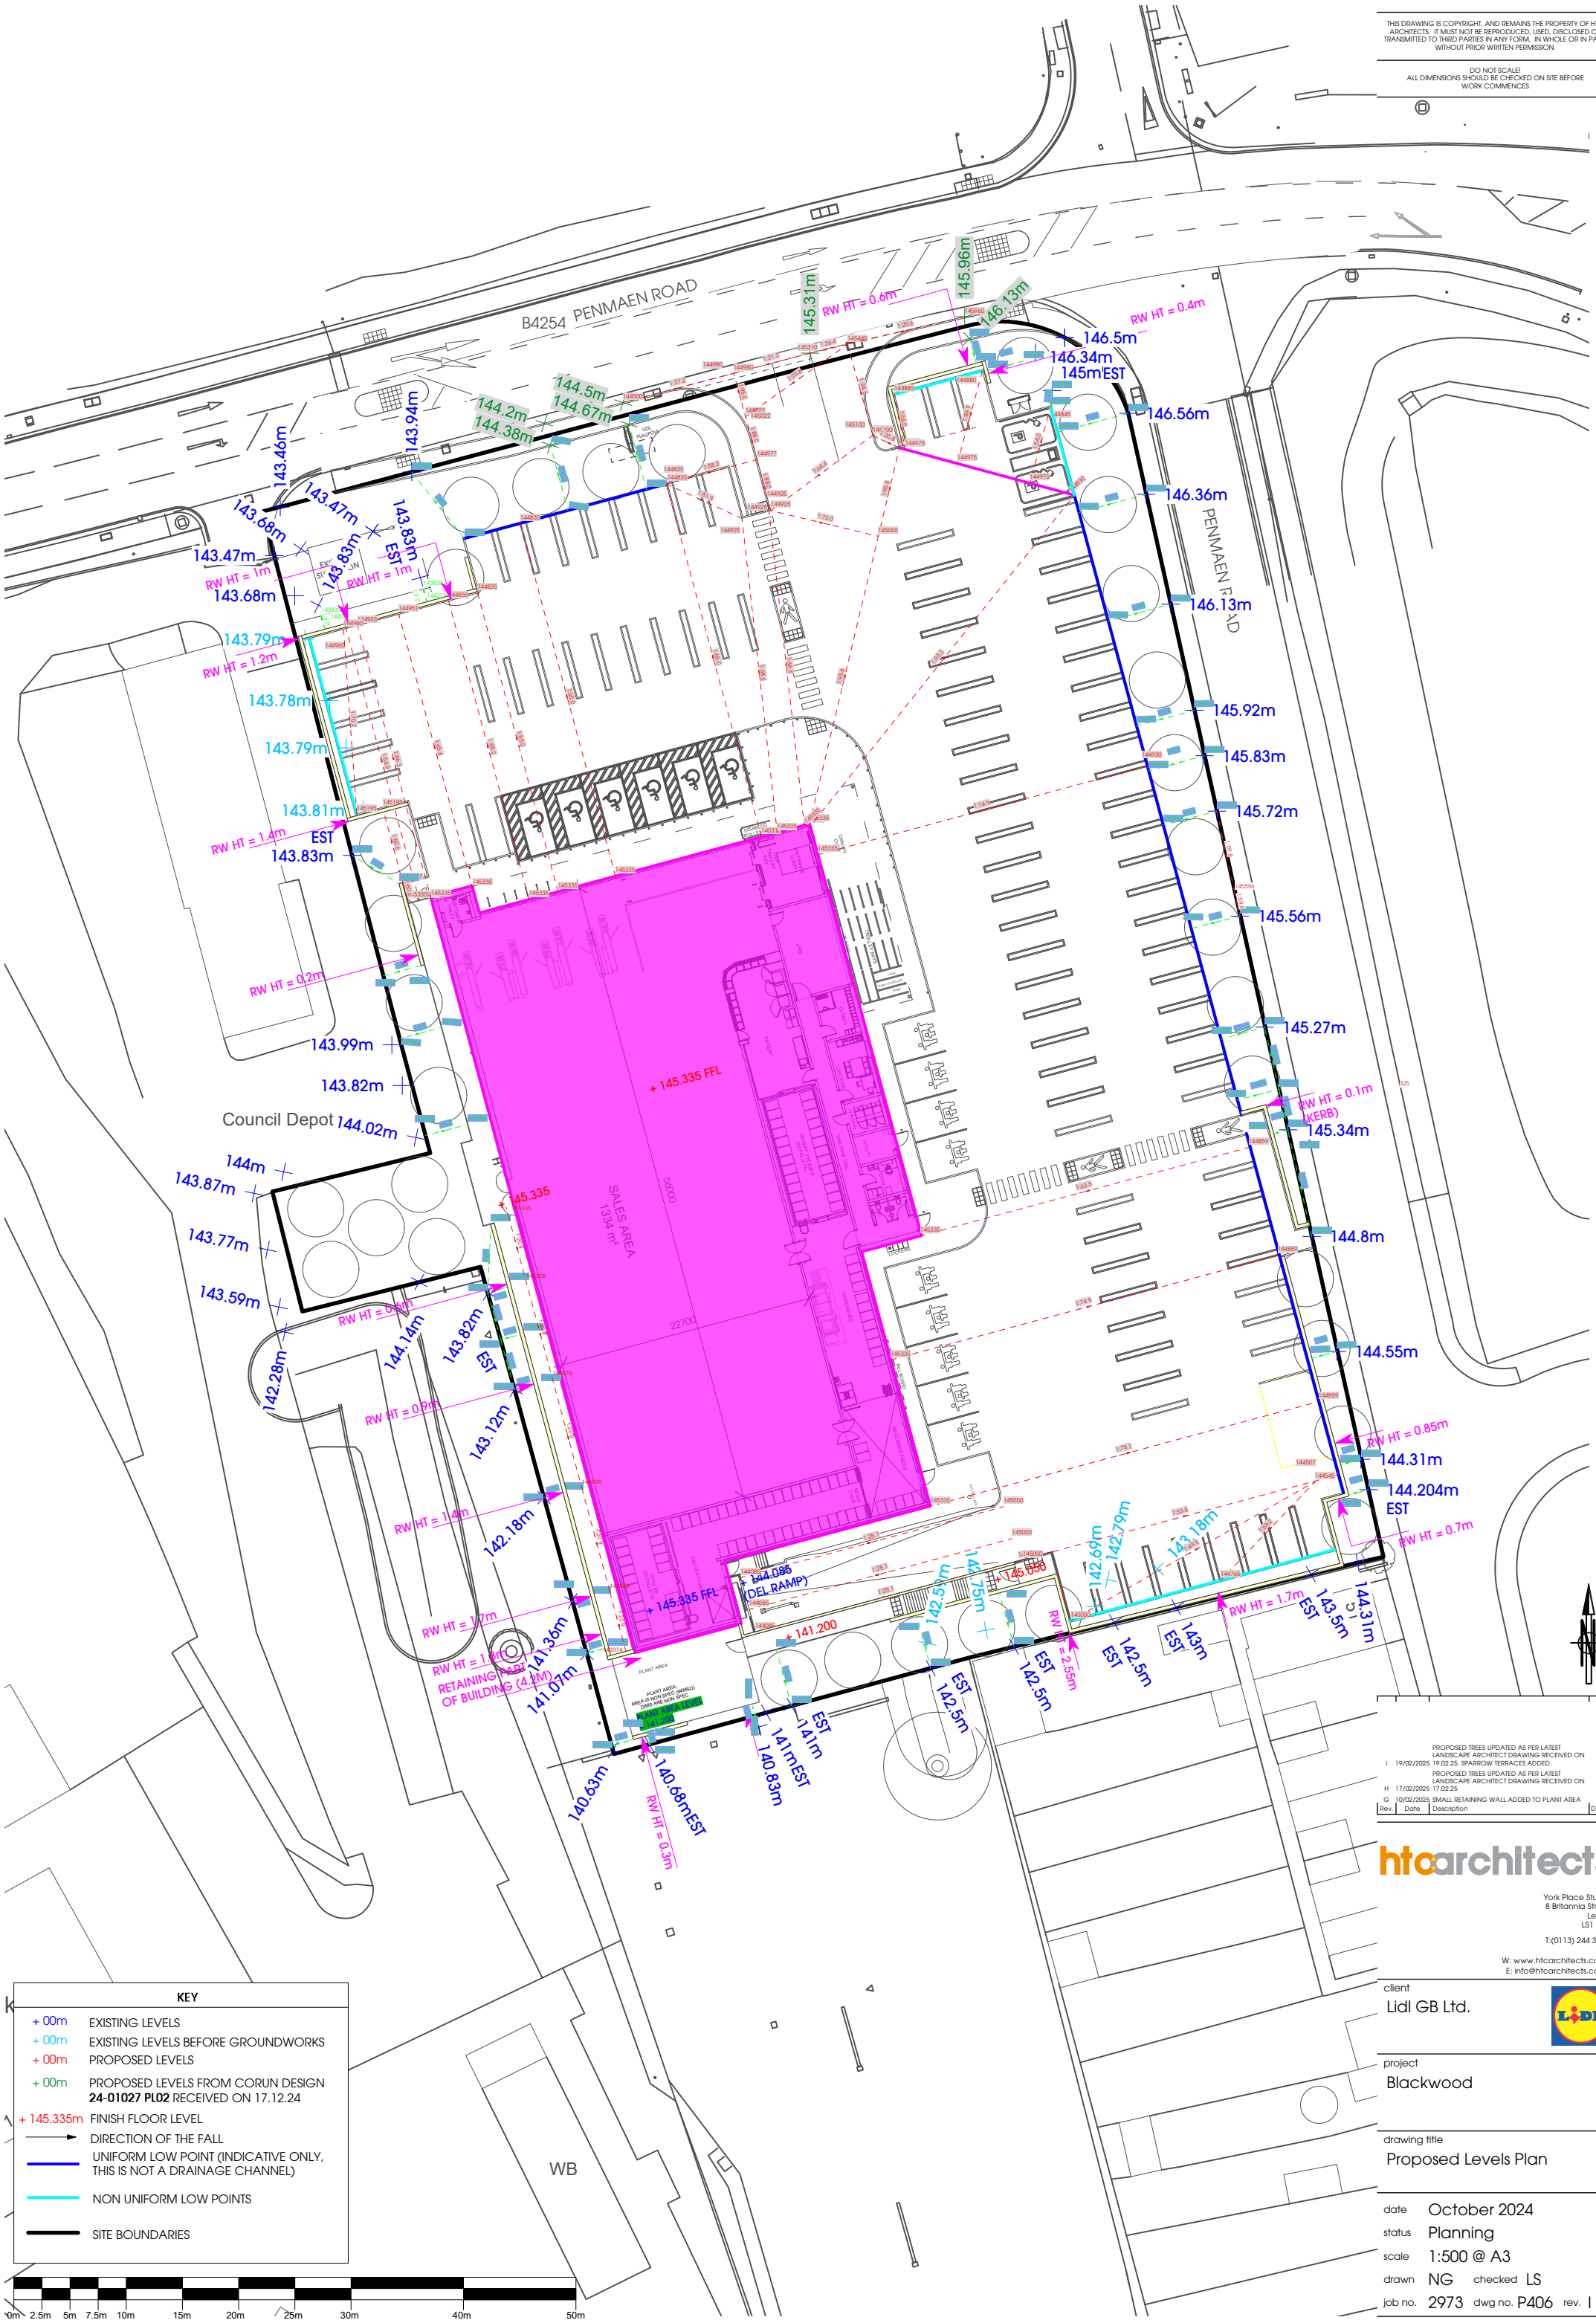

KEY

+ 00m	EXISTING LEVELS
+ 00m	EXISTING LEVELS BEFORE GROUNDWORKS
+ 00m	PROPOSED LEVELS
+ 00m	PROPOSED LEVELS FROM CORUN DESIGN **24-01027 PL02** RECEIVED ON 17.12.24
+ 145.335m	FINISH FLOOR LEVEL
→	DIRECTION OF THE FALL
	UNIFORM LOW POINT (INDICATIVE ONLY, THIS IS NOT A DRAINAGE CHANNEL)
	NON UNIFORM LOW POINTS
	SITE BOUNDARIES

0m 2.5m 5m 7.5m 10m 15m 20m 25m 30m 40m 50m

Rev.	Date	Description	Drawn
I	19/02/2025	PROPOSED TREES UPDATED AS PER LATEST LANDSCAPE ARCHITECT DRAWING RECEIVED ON 19.02.25. SPARROW TERRACES ADDED.	LS
H	17/02/2025	PROPOSED TREES UPDATED AS PER LATEST LANDSCAPE ARCHITECT DRAWING RECEIVED ON 17.02.25	NG
G	10/02/2025	SMALL RETAINING WALL ADDED TO PLANT AREA	NG

htcarchitects

York Place Studio
8 Britannia Street
Leeds
LS1 2DZ

T:(0113) 244 3457

W: www.htcarchitects.co.uk
E: info@htcarchitects.co.uk

client
Lidl GB Ltd.

project
Blackwood

drawing title
Proposed Levels Plan

date October 2024
status Planning
scale 1:500 @ A3
drawn NG checked LS
job no. 2973 dwg no. P406 rev. I